
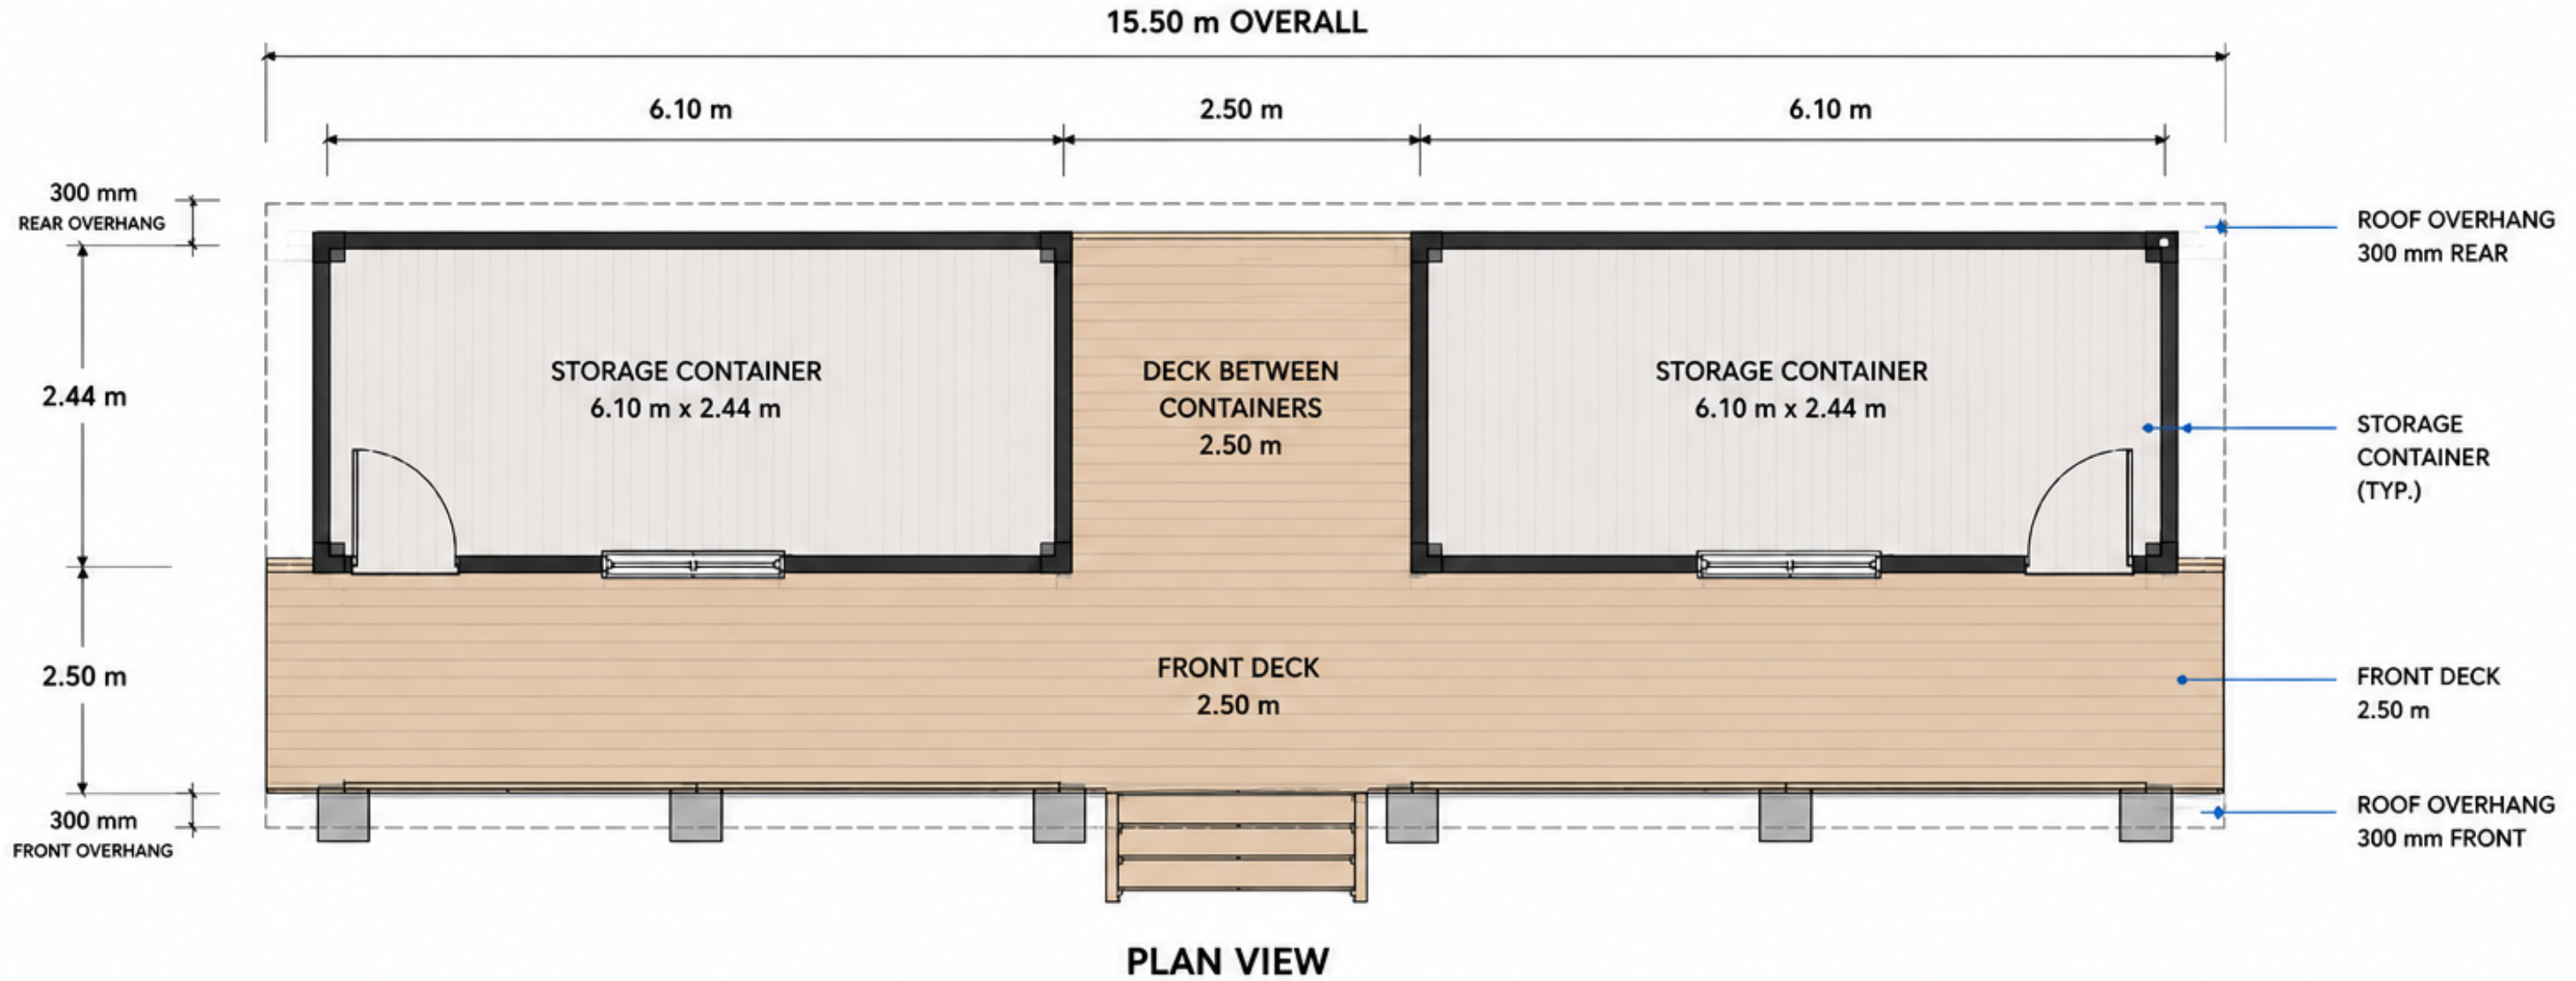
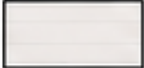


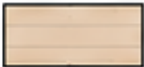

**CONCEPT NOTES**

- The images shown are indicative only and have been prepared to illustrate the proposed storage concept for stakeholder and Department of Conservation (DOC) review.
- Final container configuration, roof structure, decking, colours, materials and overall appearance may vary following detailed design, approvals and construction requirements.
- Doors and windows are indicative only. Final sizes and locations to be confirmed.

**LEGEND**

-  STORAGE CONTAINER
-  TIMBER DECKING

|                                                                                       |         |             |
|---------------------------------------------------------------------------------------|---------|-------------|
|  | DATE:   | 13 AUG 2026 |
|  | REV:    | 01          |
|  | STATUS: | CONCEPT     |
|  | SCALE:  | 1:75 @ A3   |

